GENERAL NOTE
A. SEE SHEET A4.0 FOR FINISH SCHEDULE AND AND HARDWARE SCHEDULE

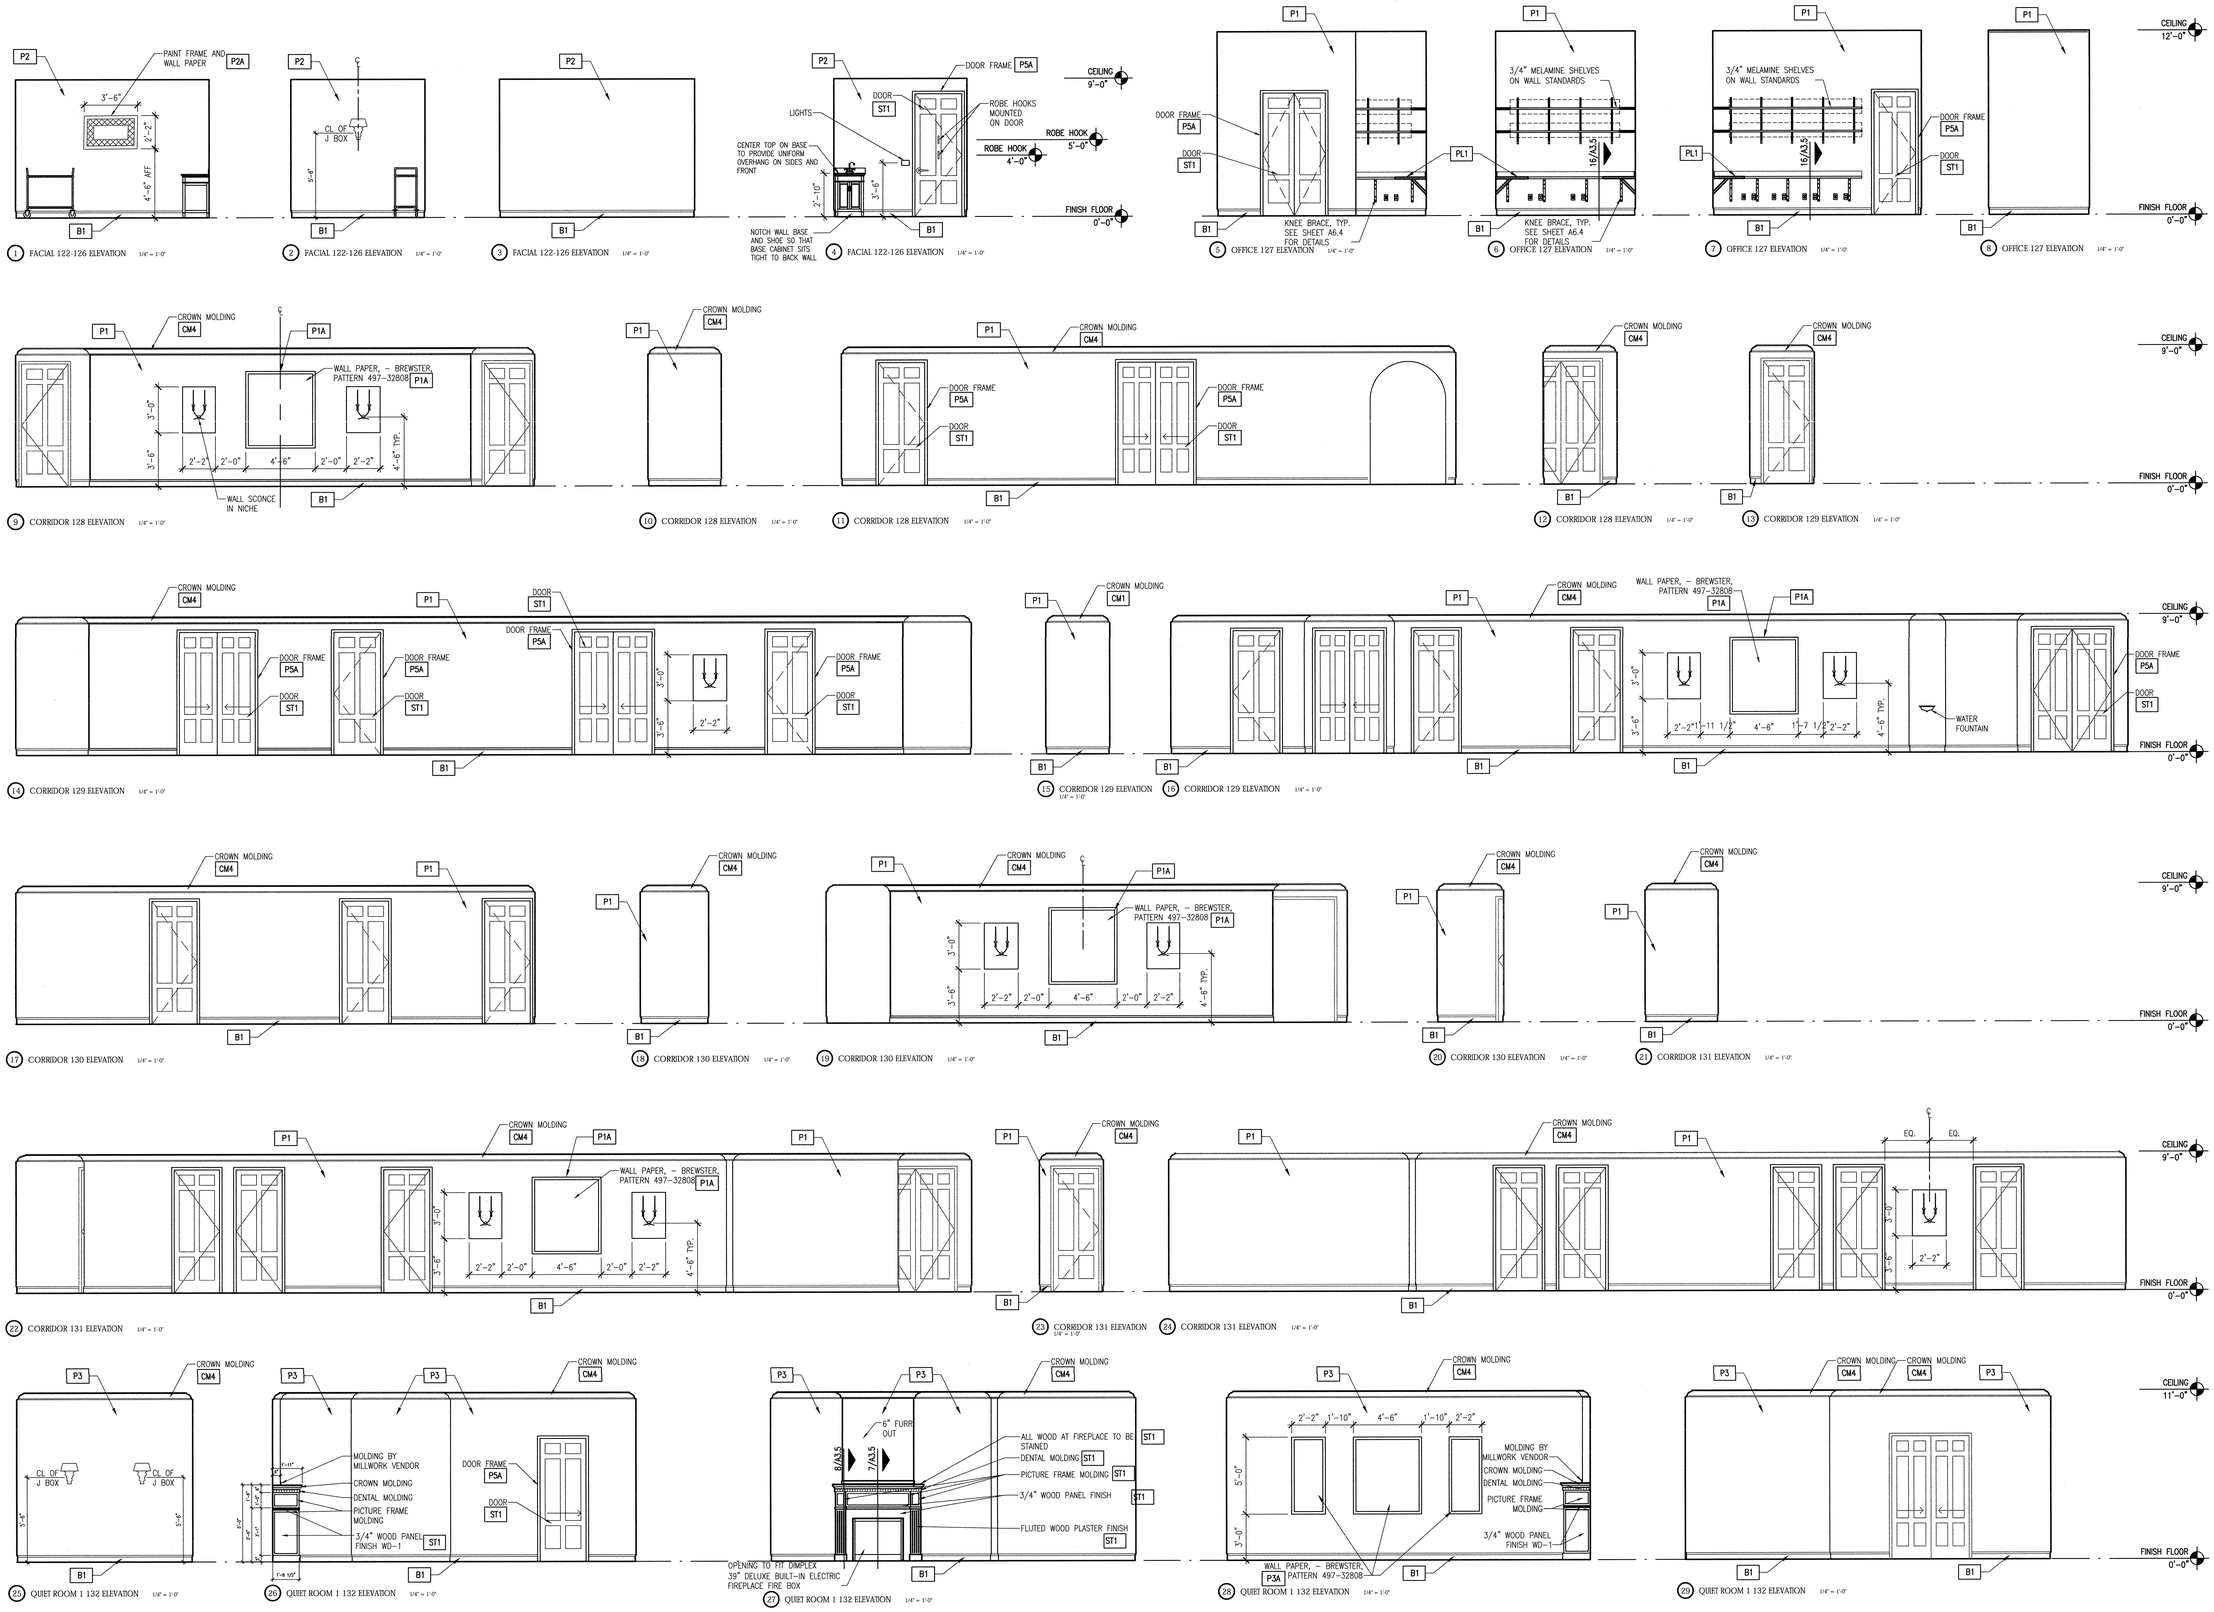

1 FACIAL 122-126 ELEVATION 1/4" = 1'-0"
2 FACIAL 122-126 ELEVATION 1/4" = 1'-0"
3 FACIAL 122-126 ELEVATION 1/4" = 1'-0"
4 FACIAL 122-126 ELEVATION 1/4" = 1'-0"
5 OFFICE 127 ELEVATION 1/4" = 1'-0"
6 OFFICE 127 ELEVATION 1/4" = 1'-0"
7 OFFICE 127 ELEVATION 1/4" = 1'-0"
8 OFFICE 127 ELEVATION 1/4" = 1'-0"
9 CORRIDOR 128 ELEVATION 1/4" = 1'-0"
10 CORRIDOR 128 ELEVATION 1/4" = 1'-0"
11 CORRIDOR 128 ELEVATION 1/4" = 1'-0"
12 CORRIDOR 128 ELEVATION 1/4" = 1'-0"
13 CORRIDOR 129 ELEVATION 1/4" = 1'-0"
14 CORRIDOR 129 ELEVATION 1/4" = 1'-0"
15 CORRIDOR 129 ELEVATION 1/4" = 1'-0"
16 CORRIDOR 129 ELEVATION 1/4" = 1'-0"
17 CORRIDOR 130 ELEVATION 1/4" = 1'-0"
18 CORRIDOR 130 ELEVATION 1/4" = 1'-0"
19 CORRIDOR 130 ELEVATION 1/4" = 1'-0"
20 CORRIDOR 130 ELEVATION 1/4" = 1'-0"
21 CORRIDOR 131 ELEVATION 1/4" = 1'-0"
22 CORRIDOR 131 ELEVATION 1/4" = 1'-0"
23 CORRIDOR 131 ELEVATION 1/4" = 1'-0"
24 CORRIDOR 131 ELEVATION 1/4" = 1'-0"
25 QUIET ROOM 1 132 ELEVATION 1/4" = 1'-0"
26 QUIET ROOM 1 132 ELEVATION 1/4" = 1'-0"
27 QUIET ROOM 1 132 ELEVATION 1/4" = 1'-0"
28 QUIET ROOM 1 132 ELEVATION 1/4" = 1'-0"
29 QUIET ROOM 1 132 ELEVATION 1/4" = 1'-0"

INTERPLAN LLC
ARCHITECTURE
ENGINEERING
INTERIOR DESIGN
PROJECT MANAGEMENT

F-3219

6815 MANHATTAN BOULEVARD
SUITE 115
FORT WORTH, TEXAS 76120
PH 682.747.5054

SEAL:

NO DATE REMARKS
REVISIONS

THE WOODHOUSE day spa®

WOODHOUSE DAY SPA RENOVATION
MARKET STREET
9595 SIX PINES DRIVE
THE WOODLANDS, TEXAS 77680

PROJECT NO: 2019.0172
DATE: 04-08-2019

A3.3
INTERIOR ELEVATIONS

CHECKED: TH DRAWN: DS