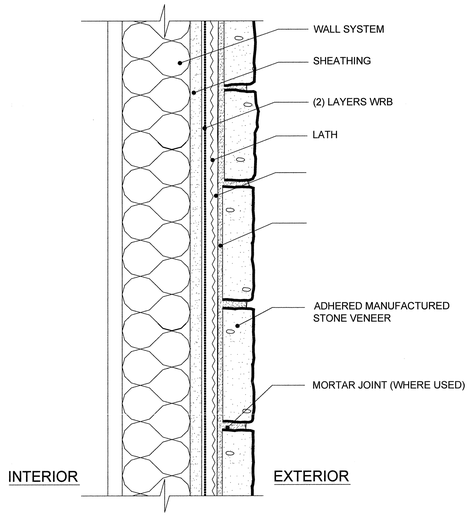

4 WALL SECTION NTS

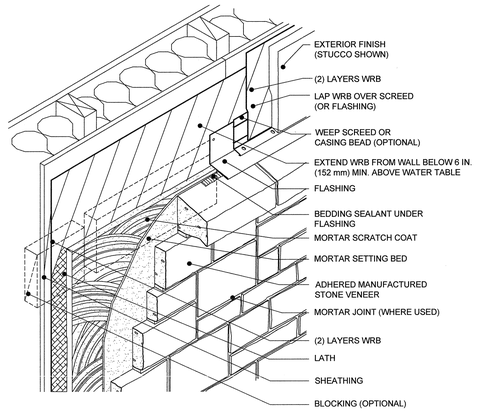

3 DETAIL NTS

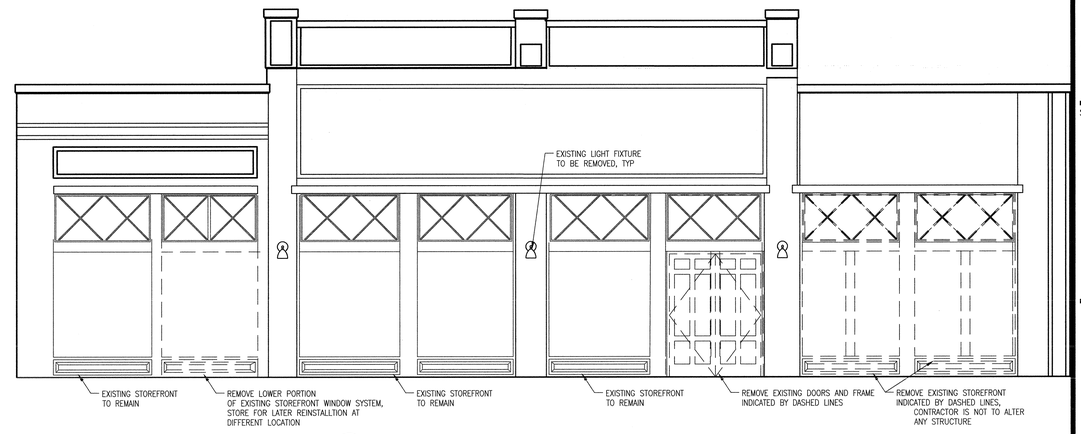

2 DEMOLITION ELEVATION 1/4" = 1'-0"

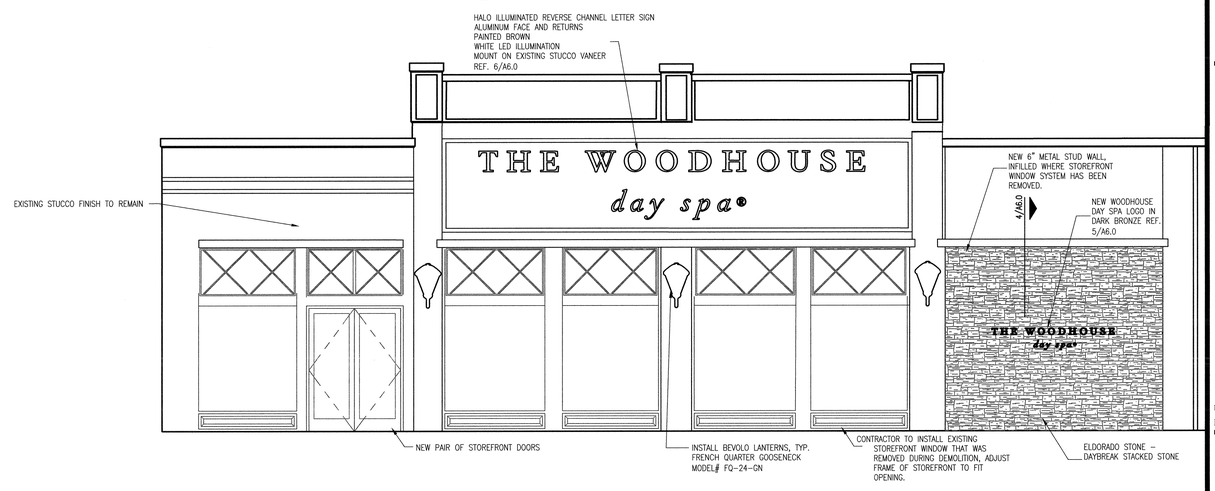

1 EXTERIOR ELEVATION 1/4" = 1'-0"

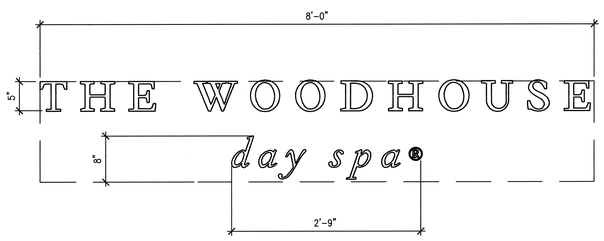

5 SIGN DIMESIONS NTS

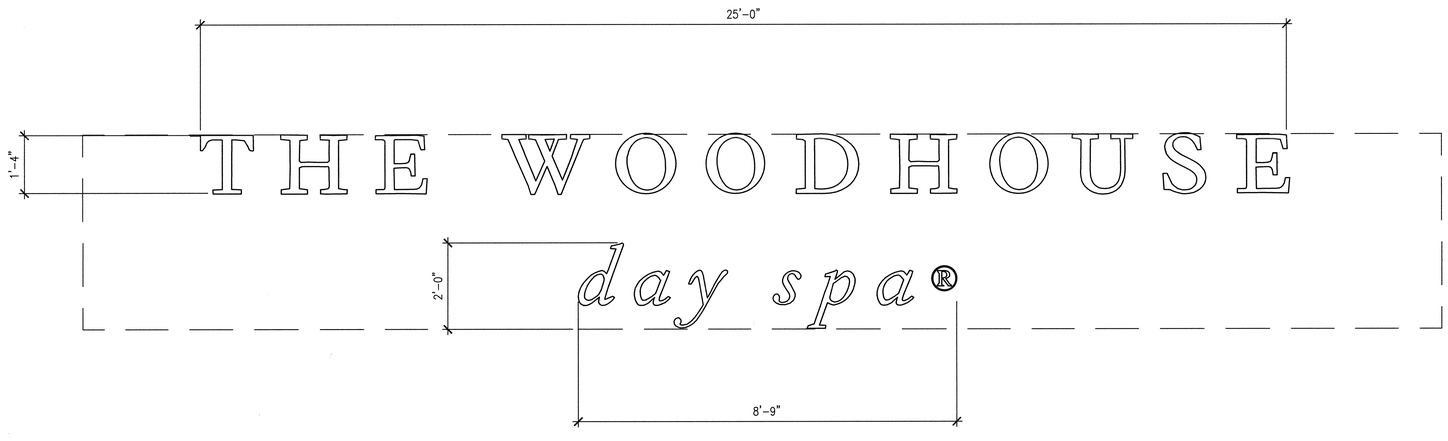

6 SIGN DIMESIONS NTS

INTERPLAN LLC
ARCHITECTURE
ENGINEERING
INTERIOR DESIGN
PROJECT MANAGEMENT

F-3219

6815 MANHATTAN BOULEVARD
SUITE 115
FORT WORTH, TEXAS 76120
PH 682.747.5054

SEAL:

NO	DATE	REMARKS

REVISIONS

THE WOODHOUSE
day spa®

WOODHOUSE DAY SPA
RENOVATION

MARKET STREET
9595 SIX PINES DRIVE
THE WOODLANDS, TEXAS 77680

PROJECT NO: 2019.0172
DATE: 04-08-2019

A6.0
EXTERIOR ELEVATIONS

CHECKED: TH DRAWN: DS

P:\WoodhouseDaySpa\2019\172 - 9595 Six Pines Drive, Suite 1270, The Woodlands, TX\CAD & Drawings\Construction Documents\2019.0172 Add REVISED DEVISION ELEVATIONS.dwg, A6.0, 4/15/2019 10:09:43 AM, dsesh, DWG To PDF.pc3, ARCH expand (11.00in x 42.00 inches), 1:1